DRAWING No.	REVISION
RGS-SM-DEL-001-PER-PD	0

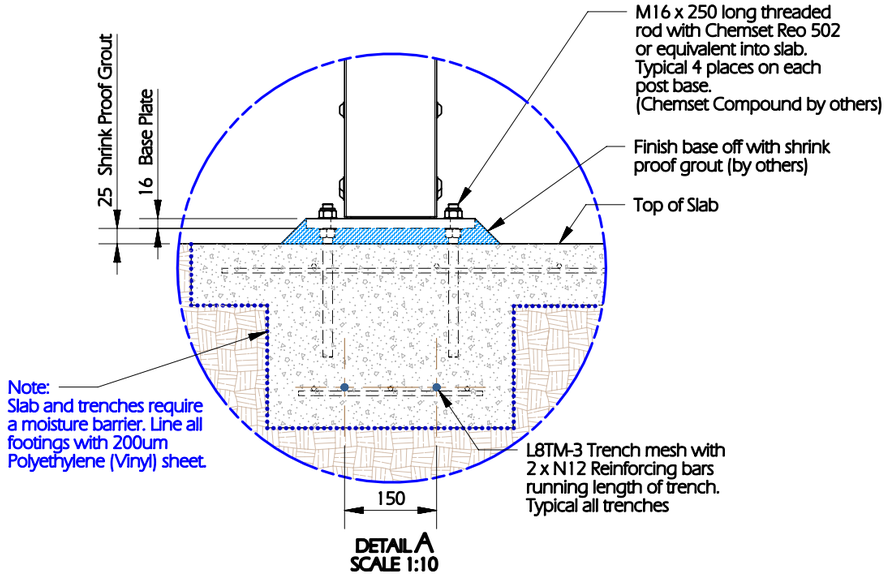

DETAIL A
SCALE 1:10

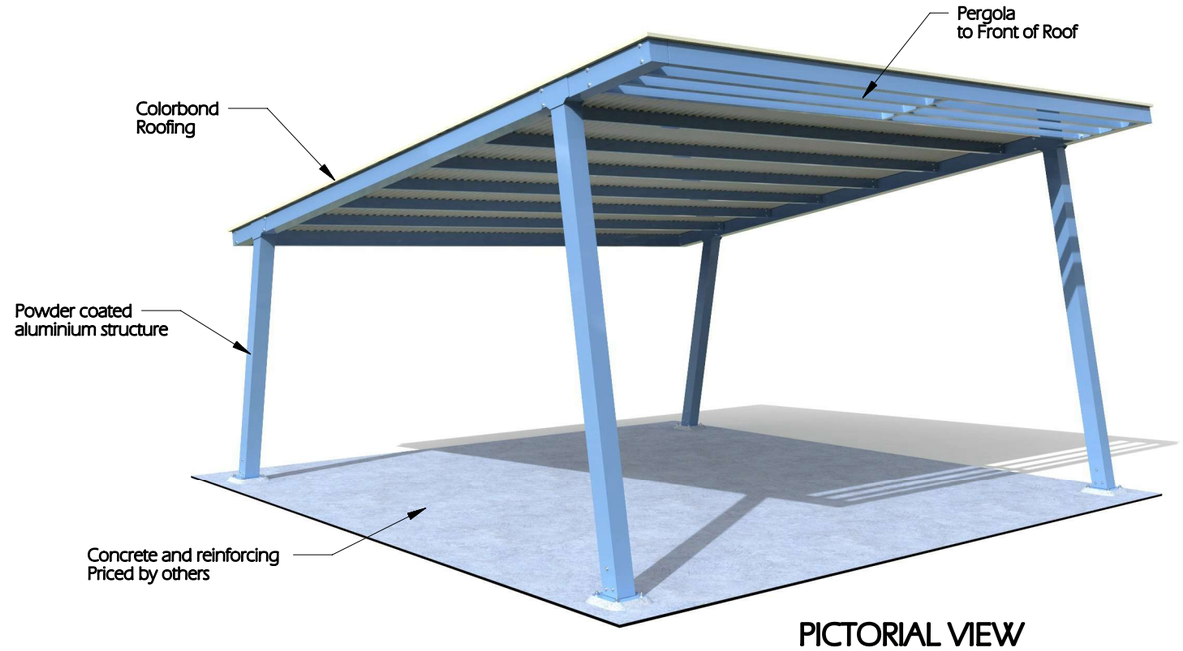

PICTORIAL VIEW

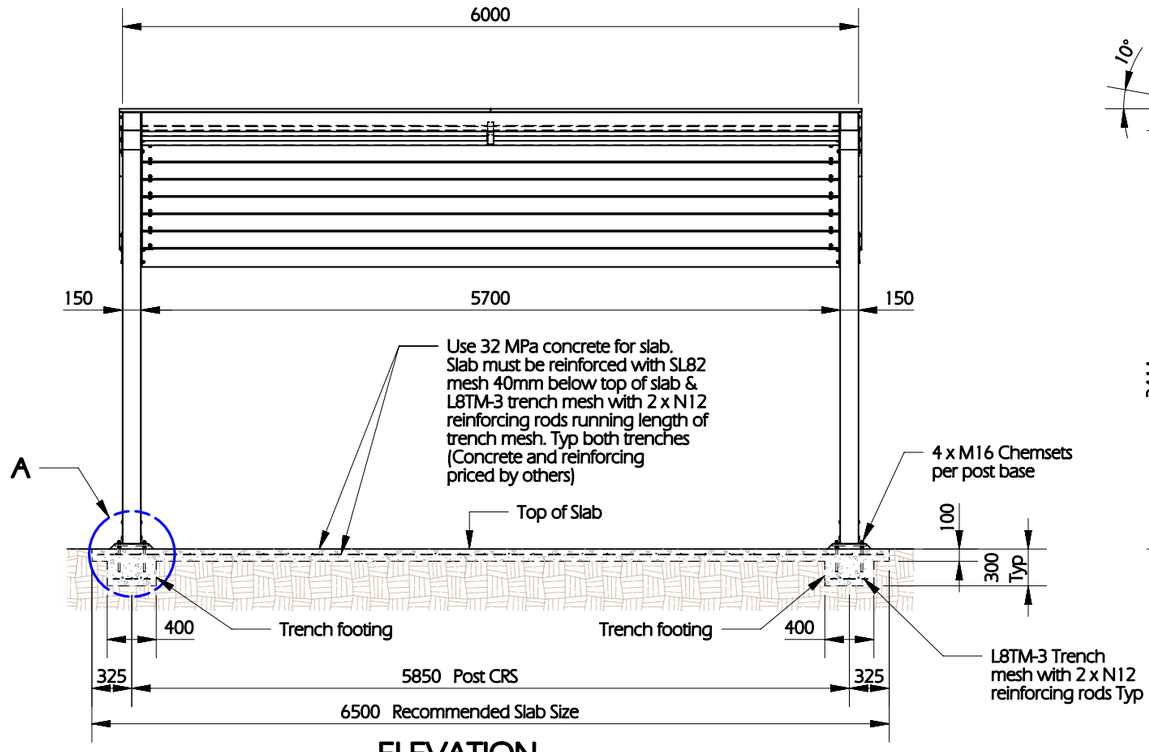

ELEVATION
SCALE 1:50

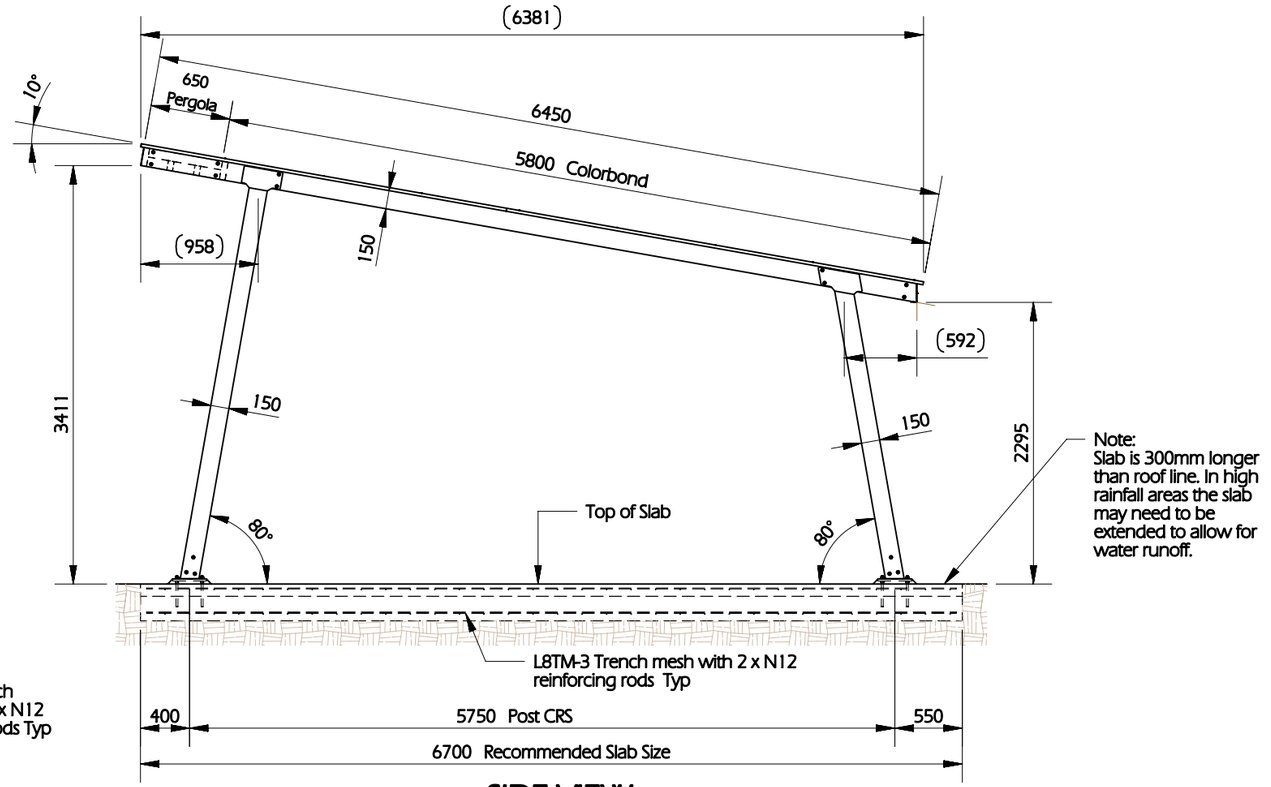

SIDE VIEW
SCALE 1:50

GX Outdoors
T: 1300 552 102
gxoutdoors.com.au

PROJECT:
REDGUM SHELTER
PRODUCT DRAWING

DESCRIPTION:
6Lx6.4D SHELTER ASSEMBLY WITH PERGOLA - SURFACE MOUNT DELUXE FINISH

ALL DIMENSIONS IN MM
LINEAR TOLERANCE: X ±1.0 XX ±0.2
ANGULAR TOLERANCE: ALL ±1.0°

COPYRIGHT ©
THIS DRAWING IS THE PROPERTY OF GRILLEX PTY LTD
FOR WHICH WE RESERVE ALL RIGHTS INCLUDING THOSE RELATING TO PATENTS OR REGISTERED DESIGNS. IT MUST NOT BE REPRODUCED OR USED OTHERWISE OR MADE AVAILABLE TO ANY THIRD PARTY WITHOUT PRIOR PERMISSION IN WRITING.

GENERAL NOTES:

1. Slab & reinforcing designed for soil Class "P"
2. Slab & trench footings to be lined with 200um Polyethylene (Vinyl) sheet (by others)
3. Compact subgrade to 95% and minimum bearing capacity of 100kPa. Deepen with 15MPa binding concerete if required.