DRAWING No.	REVISION
RCS-SM-DEL-001-PD	0

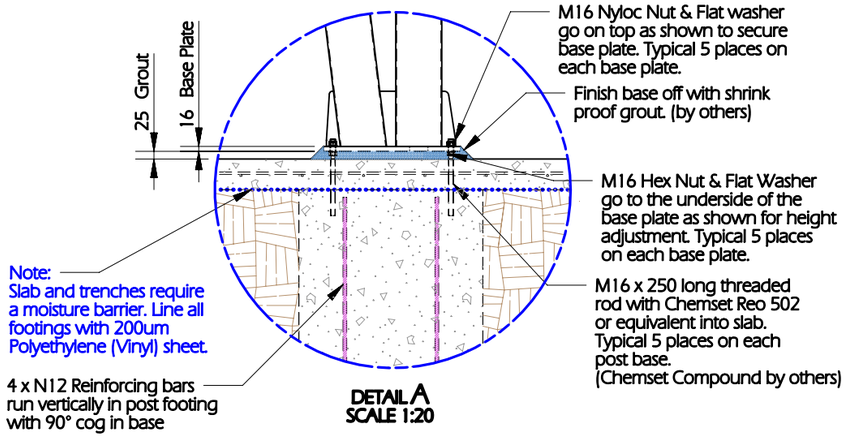

DETAIL A
SCALE 1:20

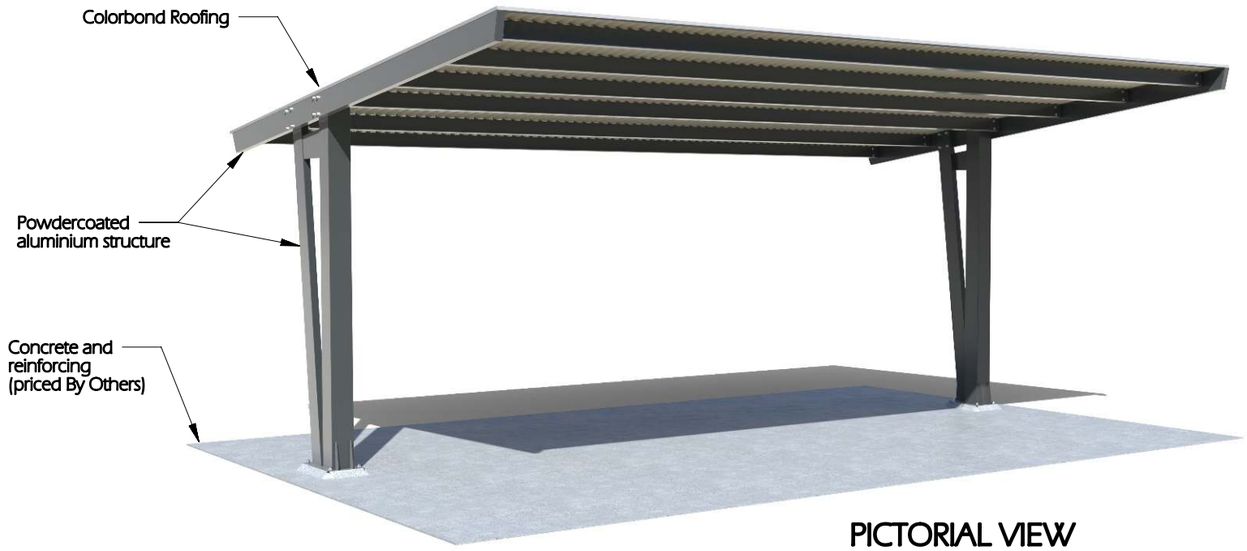

PICTORIAL VIEW

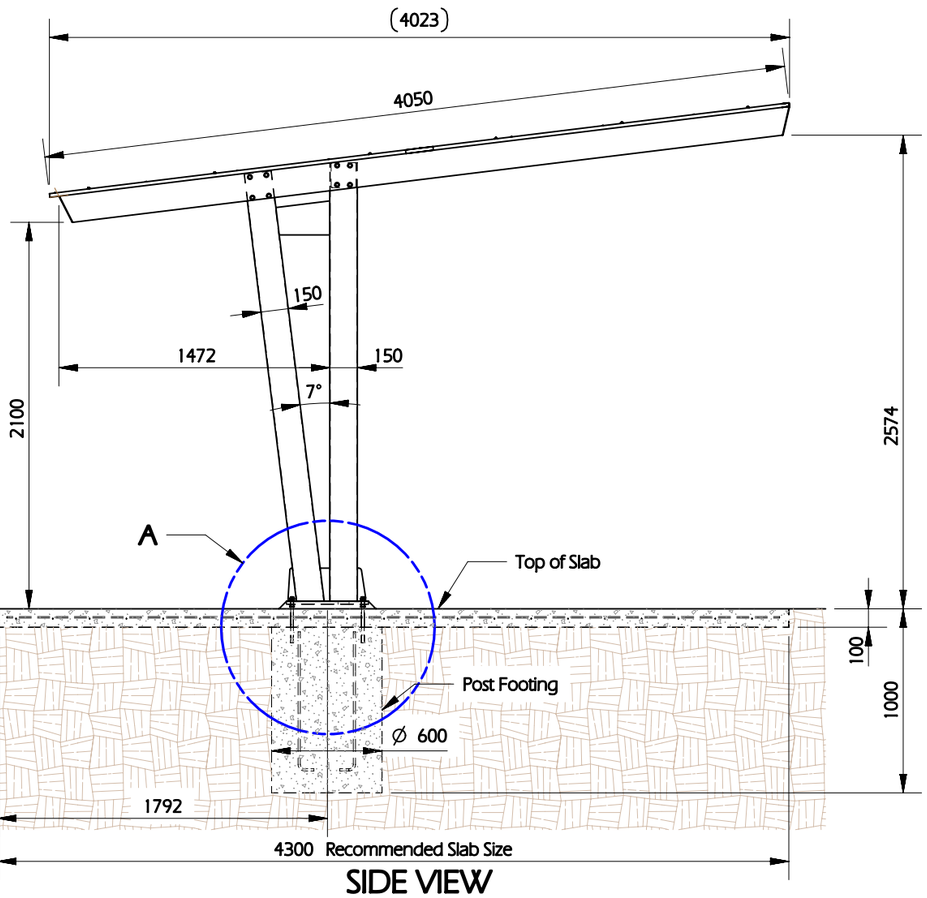

SIDE VIEW
SCALE: NTS

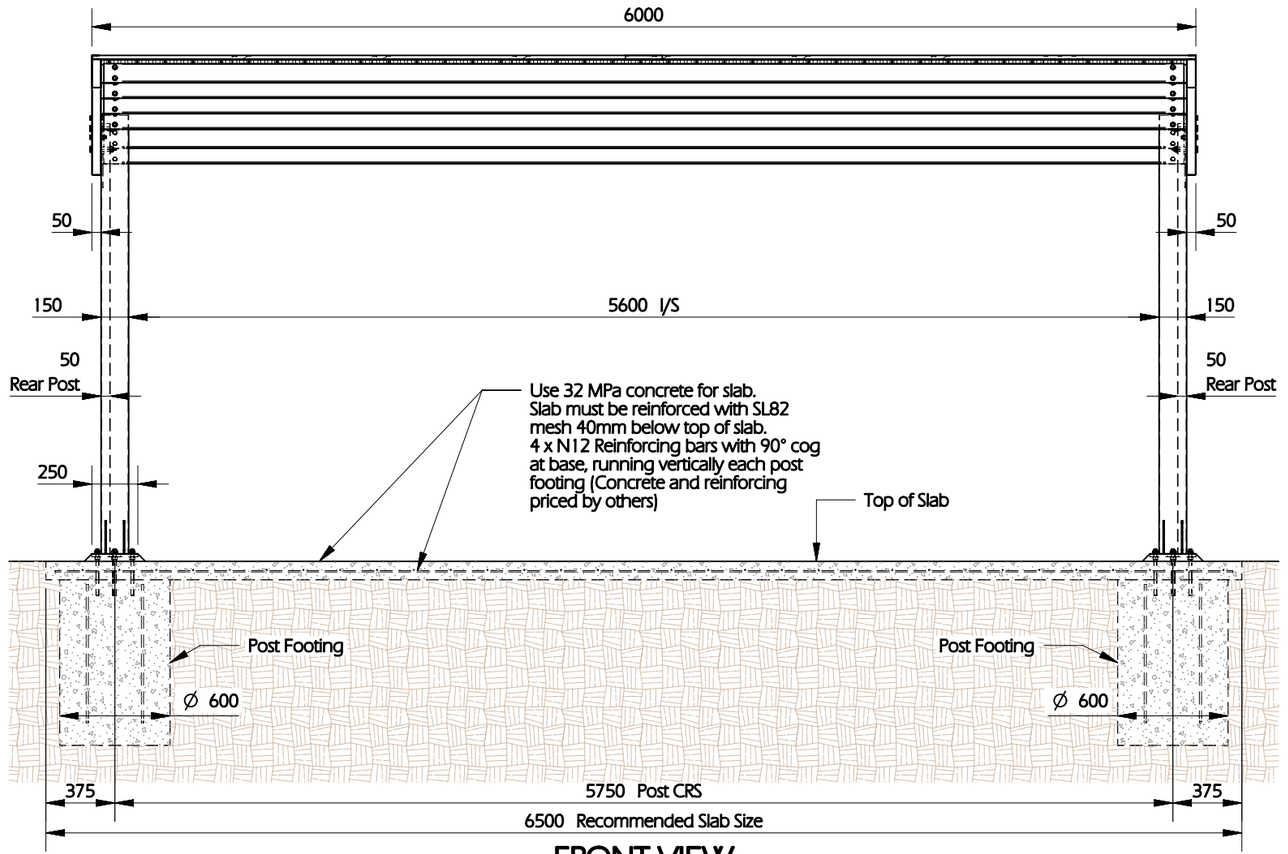

FRONT VIEW
SCALE: NTS

GX Outdoors

Ph: 1300 552 102
gxoutdoors.com

PROJECT:
RIVERSIDE CANTILEVER SHELTER
PRODUCT DRAWING

DESCRIPTION:
6Lx4D SHELTER ASSEMBLY- SURFACE MOUNT DEL FINISH

ALL DIMENSIONS IN MM

LINEAR TOLERANCE: X ±1.0 XX ±0.2
ANGULAR TOLERANCE: ALL ±1.0°

COPYRIGHT ©
THIS DRAWING IS THE PROPERTY OF GRILLEX PTY LTD
FOR WHICH WE RESERVE ALL RIGHTS INCLUDING THOSE RELATING TO PATENTS OR REGISTERED DESIGNS. IT MUST NOT BE REPRODUCED OR USED OTHERWISE OR MADE AVAILABLE TO ANY THIRD PARTY WITHOUT PRIOR PERMISSION IN WRITING.

GENERAL NOTES:

1. Slab & reinforcing designed for soil Class "P"
2. Compact subgrade to 95% and minimum bearing capacity of 100kPa. Deepen with 15MPa binding concerete if required.
3. Ø 600 pile to be founded 500mm into natural soil capable of supporting 200kPa or 1000mm below finished surface level whichever is deeper.